NICOLAS CORREA, S.A. | L-30/58 | 792-07-383/99 (13-1-00)

«Nota :
La profundidad de la cimentación, la armadura de la misma, el aislamiento contra vibraciones y filtraciones de agua es incumbencia del cliente y debe ser estudiada por una empresa especializada de acuerdo con las caracteristicas particulares del terreno.

Nº	Denominación	Nº Pieza	Cant.
1	Pletina cimentación /CONCRETE IRON-PLATE	960-07-101	72
2	Prisionero / REGULATION SCREW	920-87-100	156
3	Arandela ø25 / ø25 WASHER	DIN 125	72
4	Esparrago / CLAMPING SCREW	960-07-111	72
5	Tuerca M24 / M24 NUT	DIN 934	72
6	Placa / PLATE	960-07-121	72
7	Placa nivelación / LEVELLING PLATE	870-07-241	12

«IMPORTANT REMARK:
THE DEPTH OF CONCRETE, ITS FRAME, THE INSULATION AGAINST VIBRATIONS AND WATER LEAKAGES ARE OF CUSTOMER'S CONCERN AND MUST BE STUDIED BY AN SPECIALIZED COMPANY, DEPENDING ON SPECIFIC FEATURES OF GROUND.

7 Redondos ø12 x 502 (total 14)
7 Round bars ø12 x 502 (total 14)
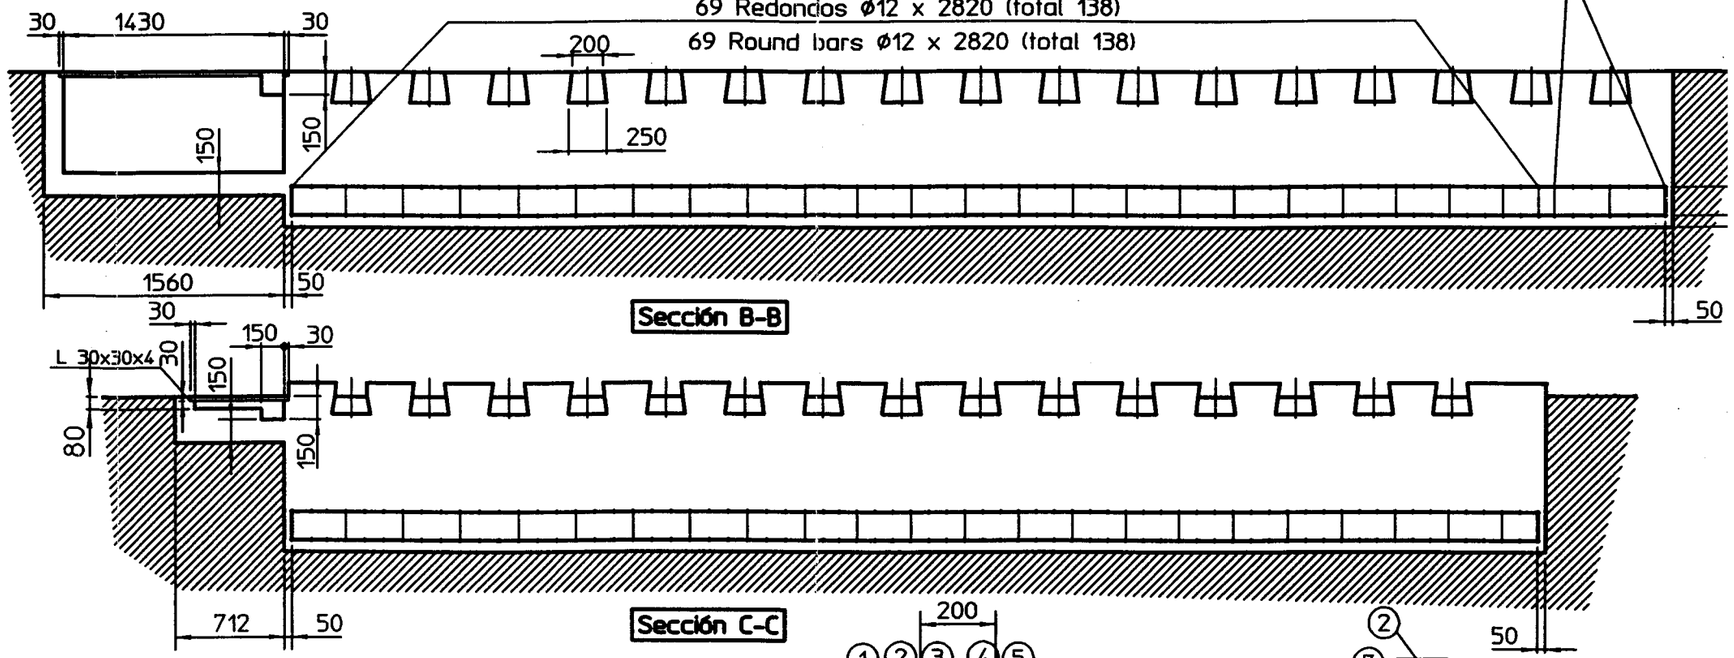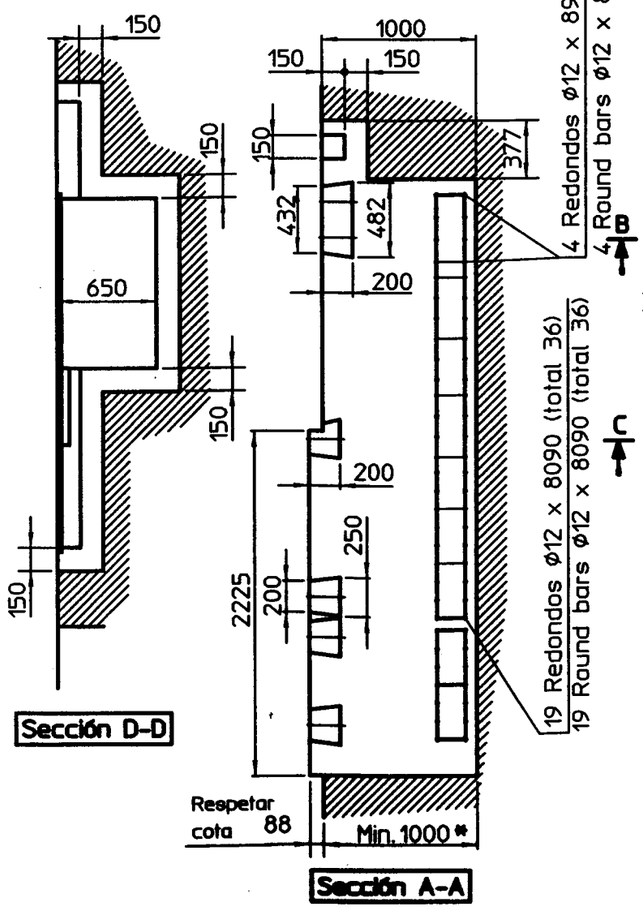
69 Redondos ø12 x 2820 (total 138)
69 Round bars ø12 x 2820 (total 138)